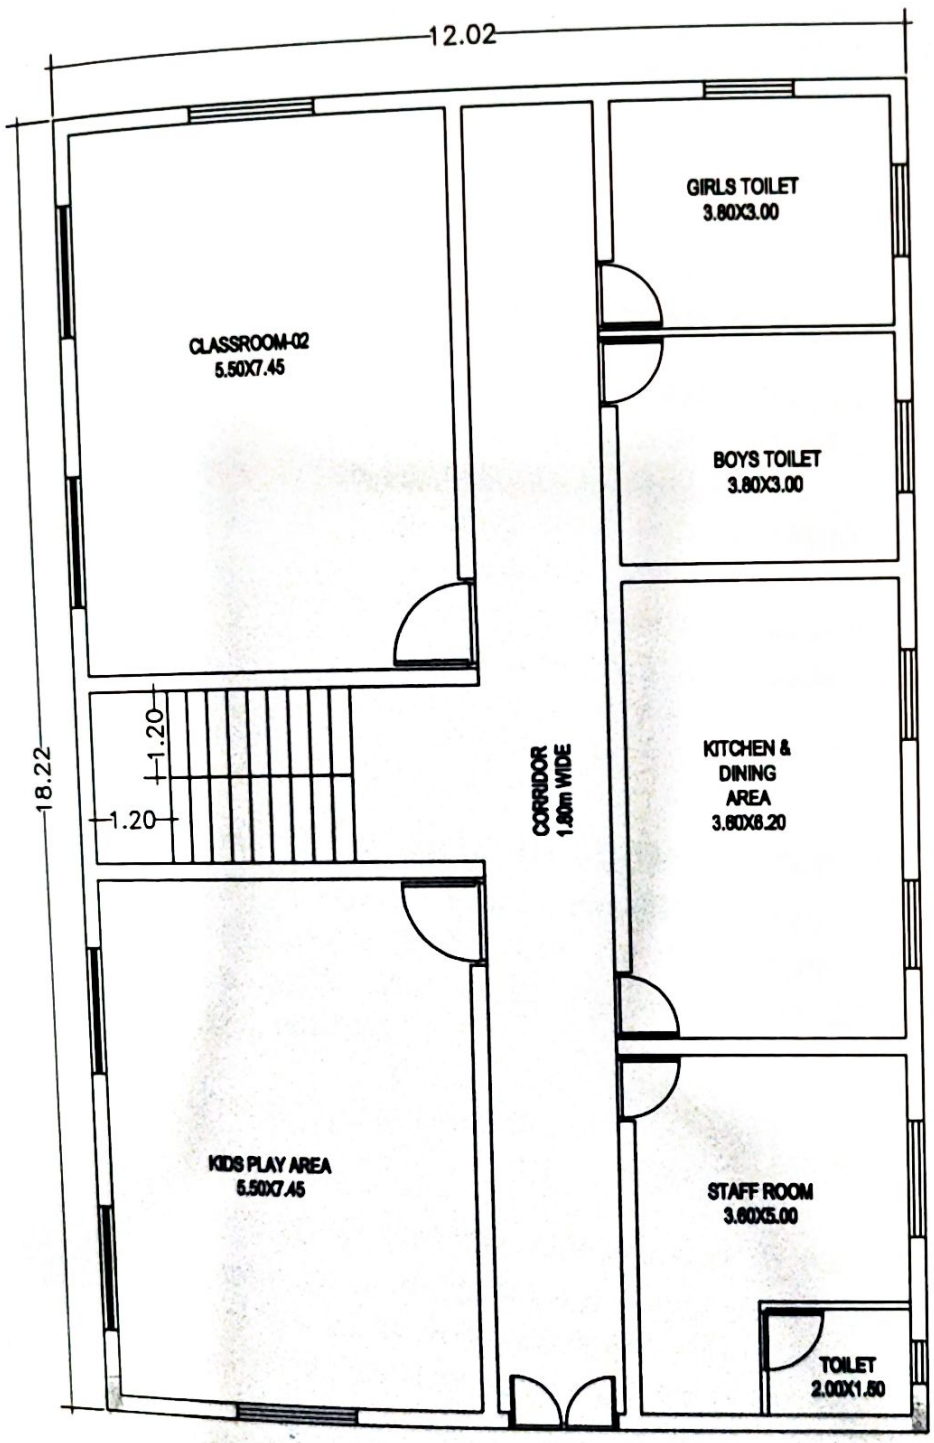


(GROUND FLOOR PLAN)

# EXISTING FLOOR PLAN OF SHISHUVIHARA AT VASANTHANAGARA WARD NO: 93

AKS 08/07/2024 AE PC-6.

dya.G 3/7/24

08/7/2024 EE PC-6